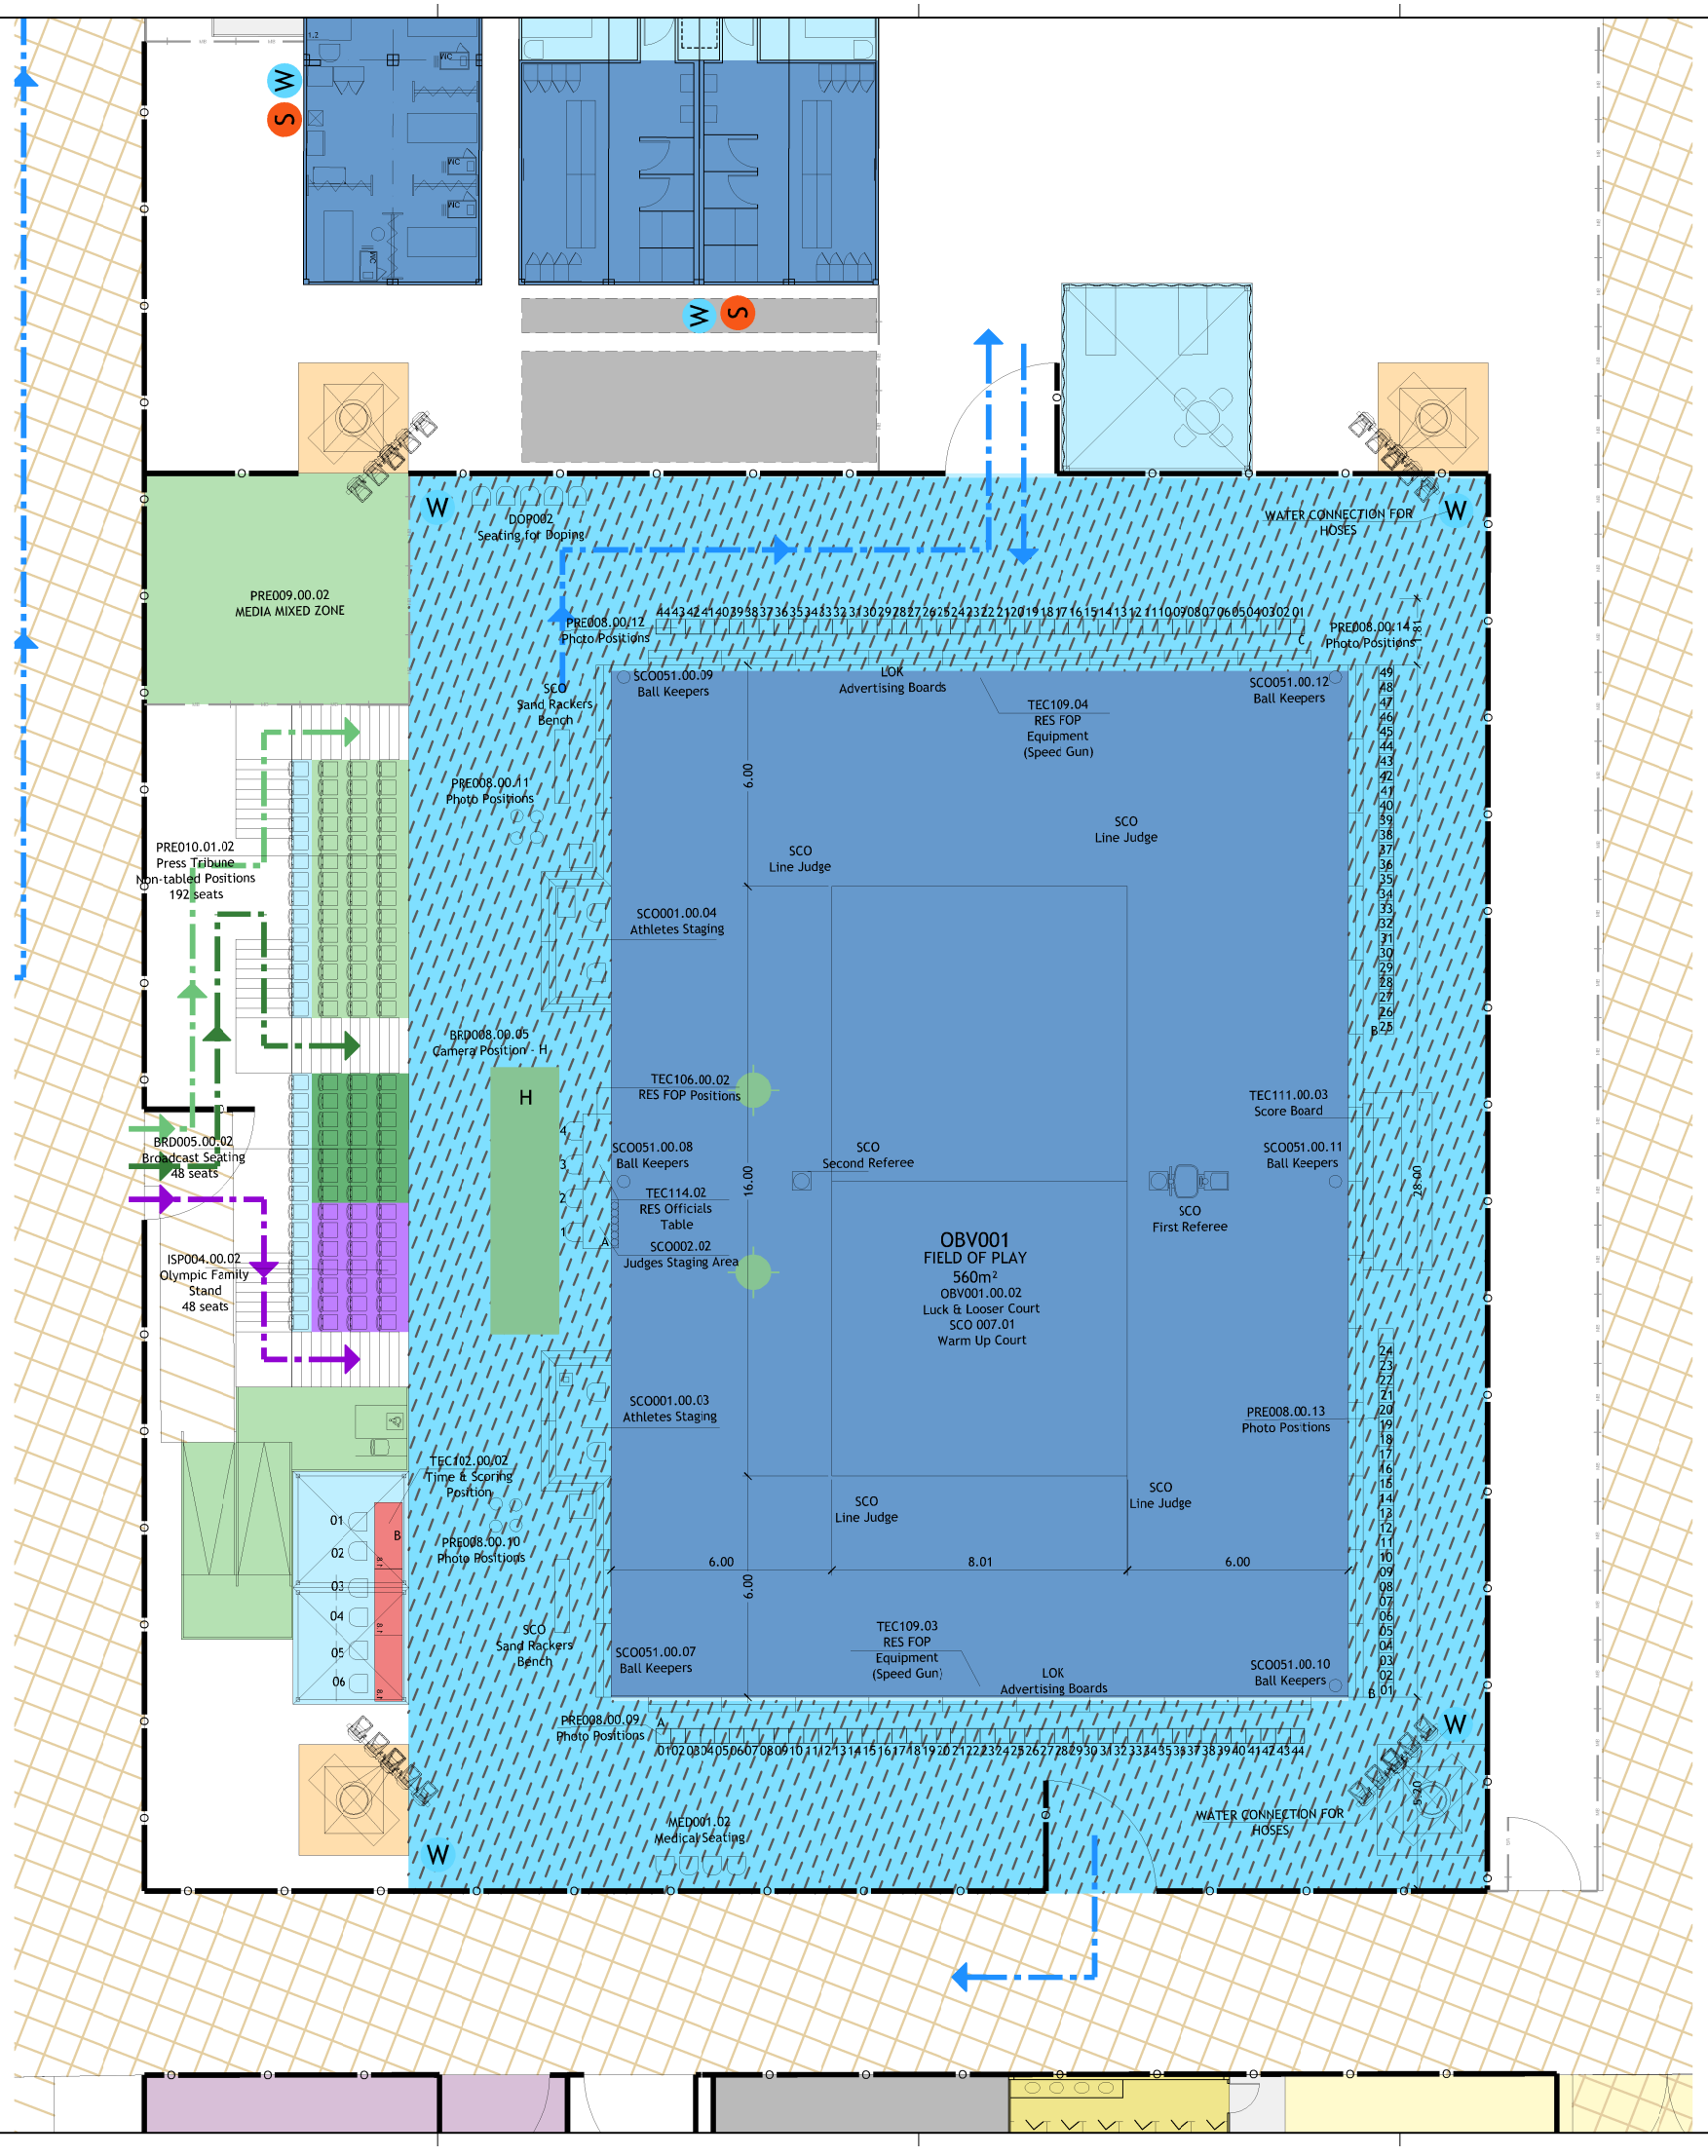

BROADCAST	
Camera Position H	1,8x3,6
Broadcast Seating	48 positions
PRESS	
Photographer on FOP Position P6	4 pool
Photographer on FOP Position P7	4 pool
Photographer on FOP Position P8	A1 - A44
Photographer on FOP Position P9	B1 - B49
Photographer on FOP Position P10	C1 - C44
ATHLETES	
Competition Sport Athletes seats	4

TIMING / SCORING / RESULTS	
Omega Technician	B6
Omega Technician	B5
Timekeeper	B4
Timekeeper	B3
Statisticians	B2
Statisticians	B1
Scorer's Table	A3
Scorer's Table	A4
SPORTS CONTROL	
Control Committee	A1
Control Committee	A2
Sand Rackers Bench	2 bench
SOUND/MUSIC CENTRE	
Announcer	C1
Chief Producer	C2
Audio	C3
Vision Mix	C4
MEDICAL & DOPING	
Athlete Notification Official	5 positions
Medical Positions on FOP	4 positions

CLIENT GROUPS

PEDESTRIAN FLOW · VEHICULAR FLOW · ENTRY

- FIELD OF PLAY/ ATHLETES SPACES
- ATHLETES MIXED ZONE TRANSITIONSPACES/ SEATING
- DIFFERENT SPORT ATHLETES SEATING
- TECHNICAL OFFICIALS LOAD ZONES
- OLYMPIC/ PARALYMPIC FAMILY
- BROADCAST
- PRESS
- IN-VENUE HOSPITALITY
- SPECTATORS
- CEREMONIES
- OPERATIONS
- SECURITY/T OFFICIALS COMP. MANAGEMENT/ SPORT PRESENTATION
- TRANSPORT

FENCES / OFFSETS

- TEMPORARY SECURE PERIMETER FENCE BY GOVERNMENT
- EXISTING SECURE PERIMETER
- OVERLAY SECURE PERIMETER
- BIOSECURITY FENCE BY GOVERNMENT
- SECURE PERIMETER NON FENCE SOLUTION
- EXISTING FENCE
- INTERNAL FENCE TO BE FIXED BY GOVERNMENT
- EXTERNAL FENCE TO BE FIXED BY GOVERNMENT
- OVERLAY FENCE

BARRIERS

- VEHICLE BARRICADE
- METAL BARRICADE
- ROPE & STANCHION

UTILITY LEGEND

- SEWER
- DRAINAGE
- WATER ACCESS
- ELEVATED ELECTRICAL LINE
- HYDRANT
- LAMP POST
- ELECTRICAL POLE
- FLAG OF NATIONS
- CEREMONIES FLAG
- PROTOCOL FLAG
- ELECTRICAL SUBSTATION
- WATER RETENTION

MISC

- OVERLAY BROADCAST CABLE ROUTE
- OVERLAY CABLE ROUTE
- UNASSIGNED
- UNAVAILABLE/ NOT TO BE USED
- ANOTHER LEVEL
- TO BE CONFIRMED

REVISION REVISÃO	DESCRIPTION DESCRIÇÃO	DATE DATA
OB4.2.1	OVERLAY BOOK 4.2.1	04/22/2016
OB4.2	OVERLAY BOOK 4.2	03/18/2016
OB4	OVERLAY BOOK 4	08/31/2015
OB3.2	SOFT PUBLICATION	05/08/2015
OB3.1	SOFT PUBLICATION	02/02/2015

Rio2016 · Rio2016 JOGOS PARALÍMPICOS

Comitê Organizador dos Jogos Olímpicos e Paralímpicos Rio2016
Rua Líbero Guimarães, 2016
Cidade Nova Rio de Janeiro RJ Brasil 20211 225
rio2016.com

Este documento é de propriedade do Comitê Organizador dos Jogos Olímpicos e Paralímpicos Rio 2016.
A reprodução deste documento é terminantemente proibida, salvo mediante a prévia expressa autorização (por escrito) do Rio 2016. Eventuais autorizações para reprodução deverão ser solicitadas oportunamente ao Rio 2016.

KEY PLAN
PLANTA DE REFERÊNCIA

GRAPHIC SCALE
ESCALA GRÁFICA
1/100@A1; 1/200@A3
0 1 2 3 4 8 m

VENUE
INSTALAÇÃO
BVA-BEACH VOLLEYBALL ARENA

SPORT/DISCIPLINE
ESPORTE/DISCIPLINA
BEACH VOLLEYBALL

DRAWING TITLE
TÍTULO DO DESENHO
FIELD OF PLAY - LUCK & LOOSER COURT

STATUS
STATUS
DESIGN DEVELOPMENT

FILE NAME
NOME DO ARQUIVO
BVA-610-OBV-DR-O

DRAWN BY DESENHO	DEVELOPED BY DESENVOLVIMENTO	DATE DATA
Luisa Xavier Rosa	Luisa Xavier Rosa	04.29.2016

NOT FOR CONSTRUCTION - CONFIDENTIAL